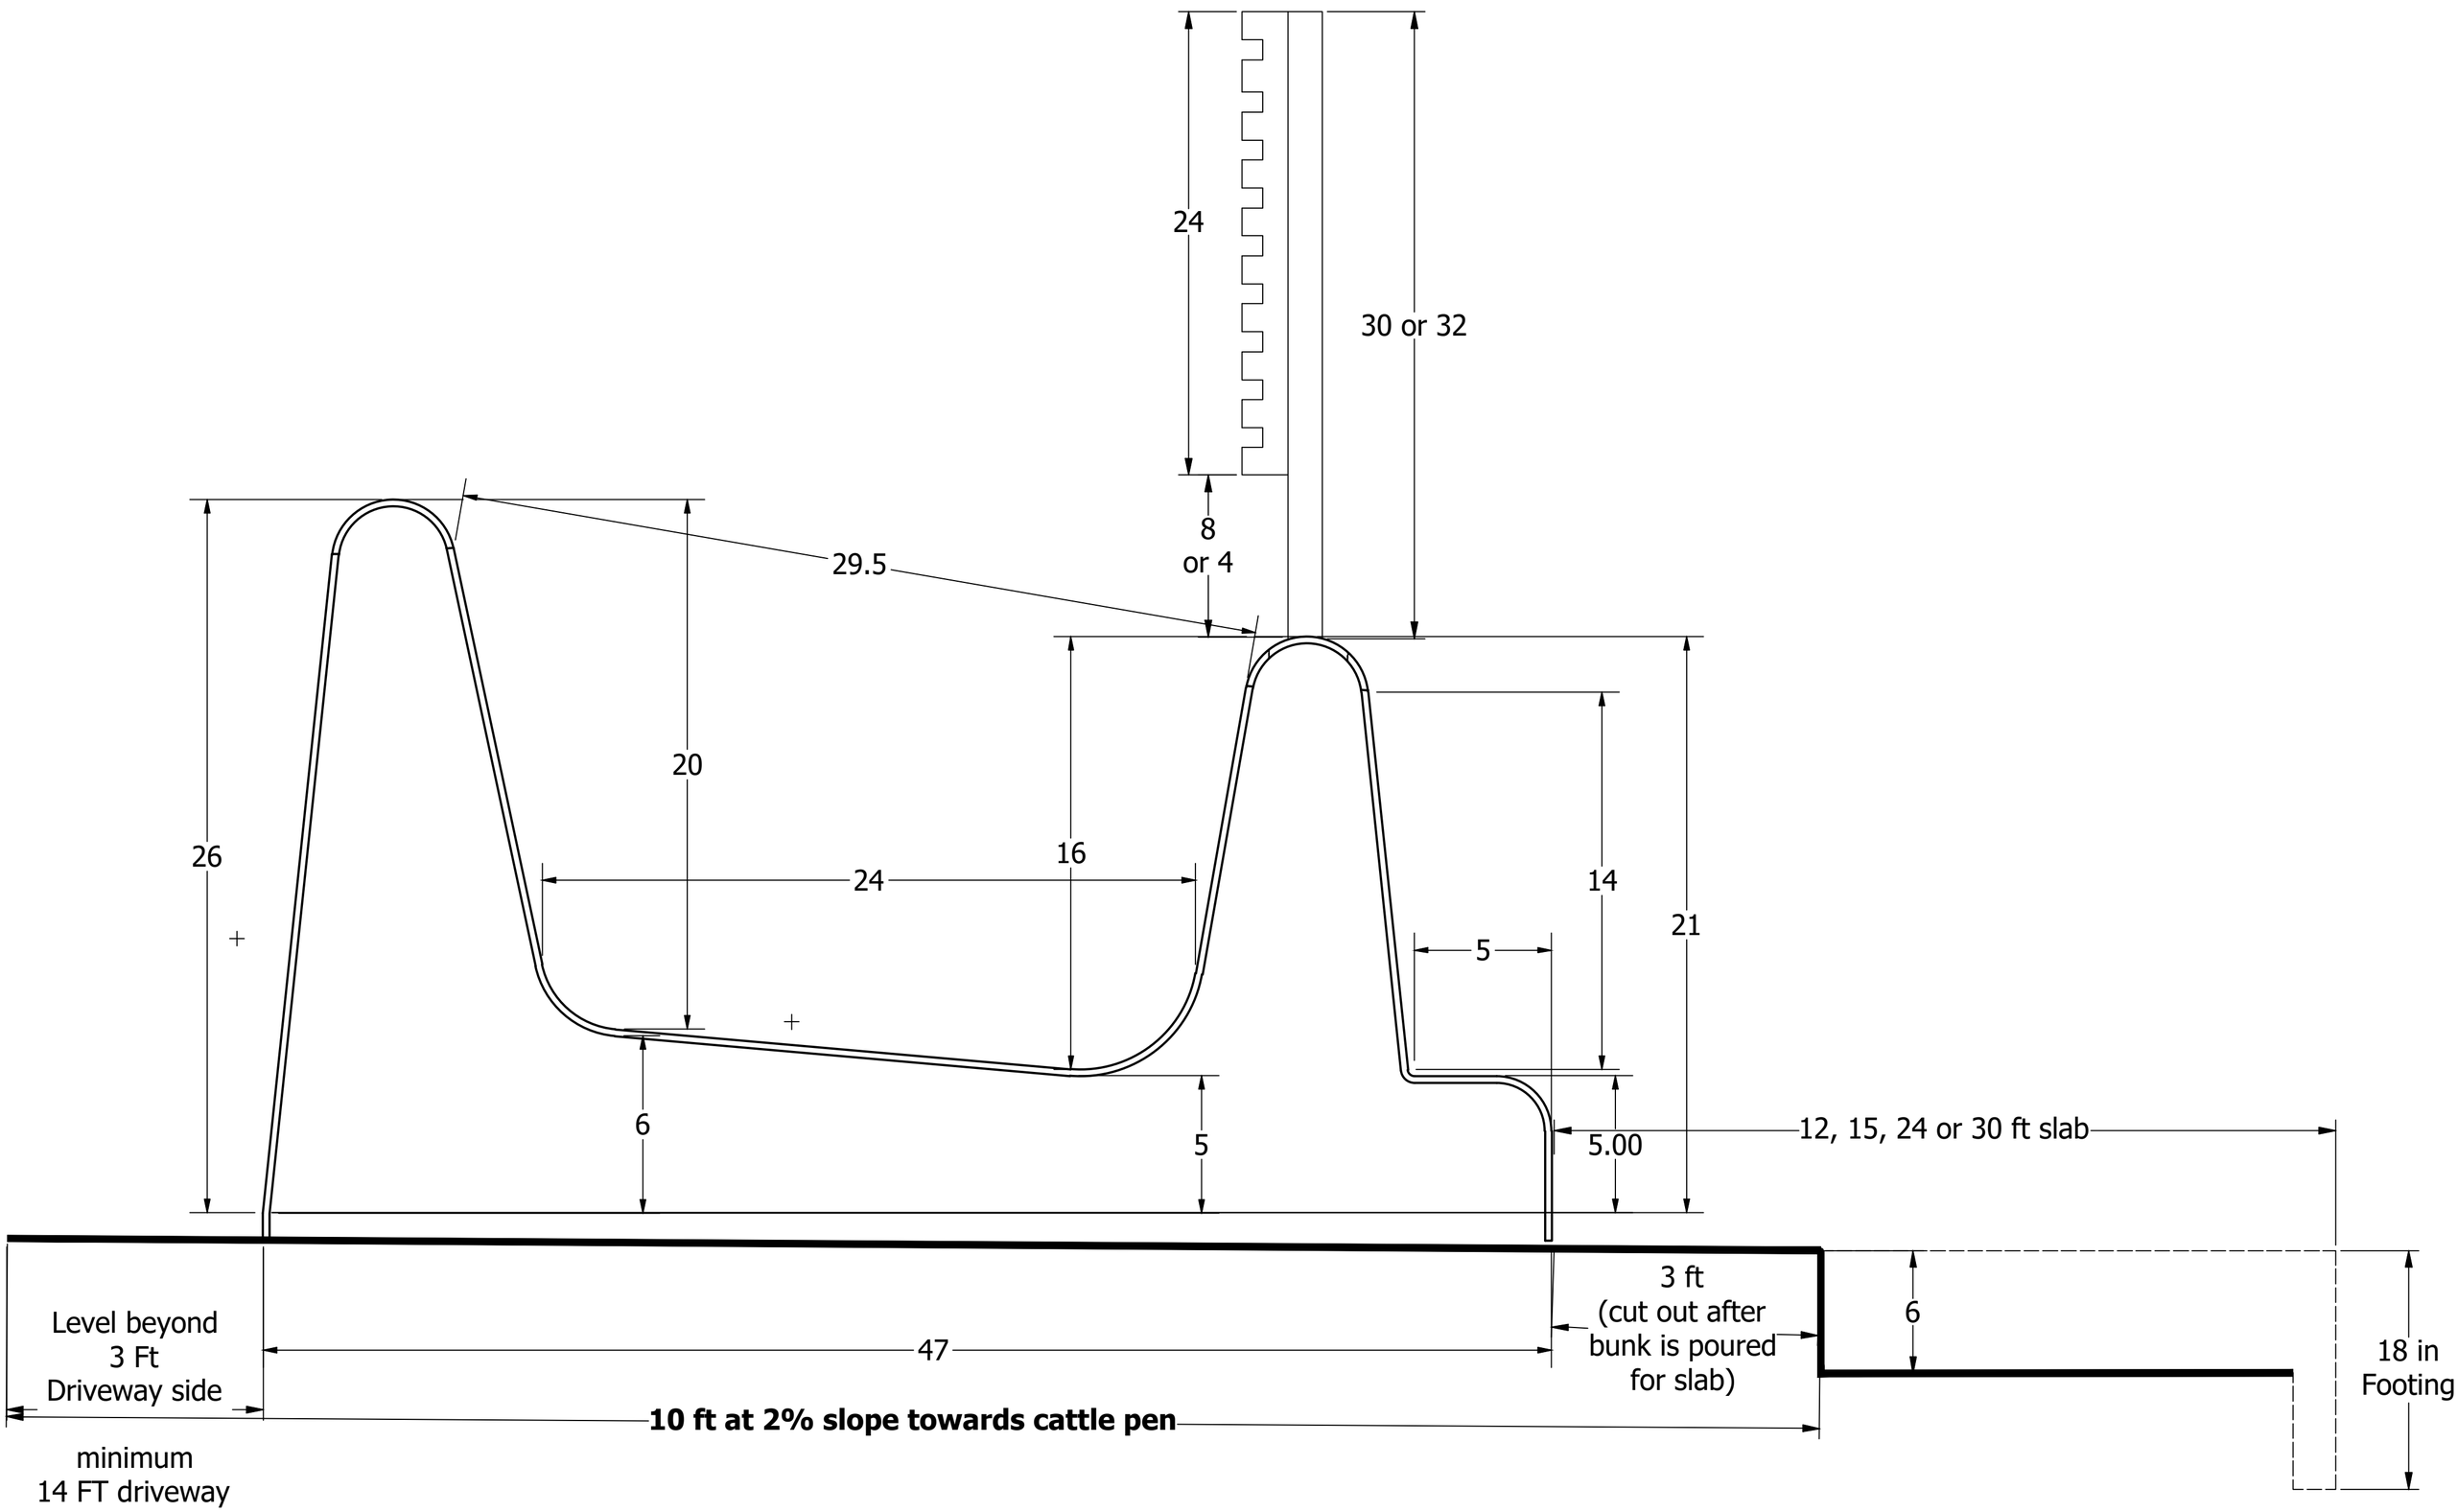
24
30 or 32
8
or 4
29.5
20
26
16
24
14
21
5
6
5
5.00
12, 15, 24 or 30 ft slab
3 ft
(cut out after
bunk is poured
for slab)
6
18 in
Footing
Level beyond
3 Ft
Driveway side
47
10 ft at 2% slope towards cattle pen
minimum
14 FT driveway