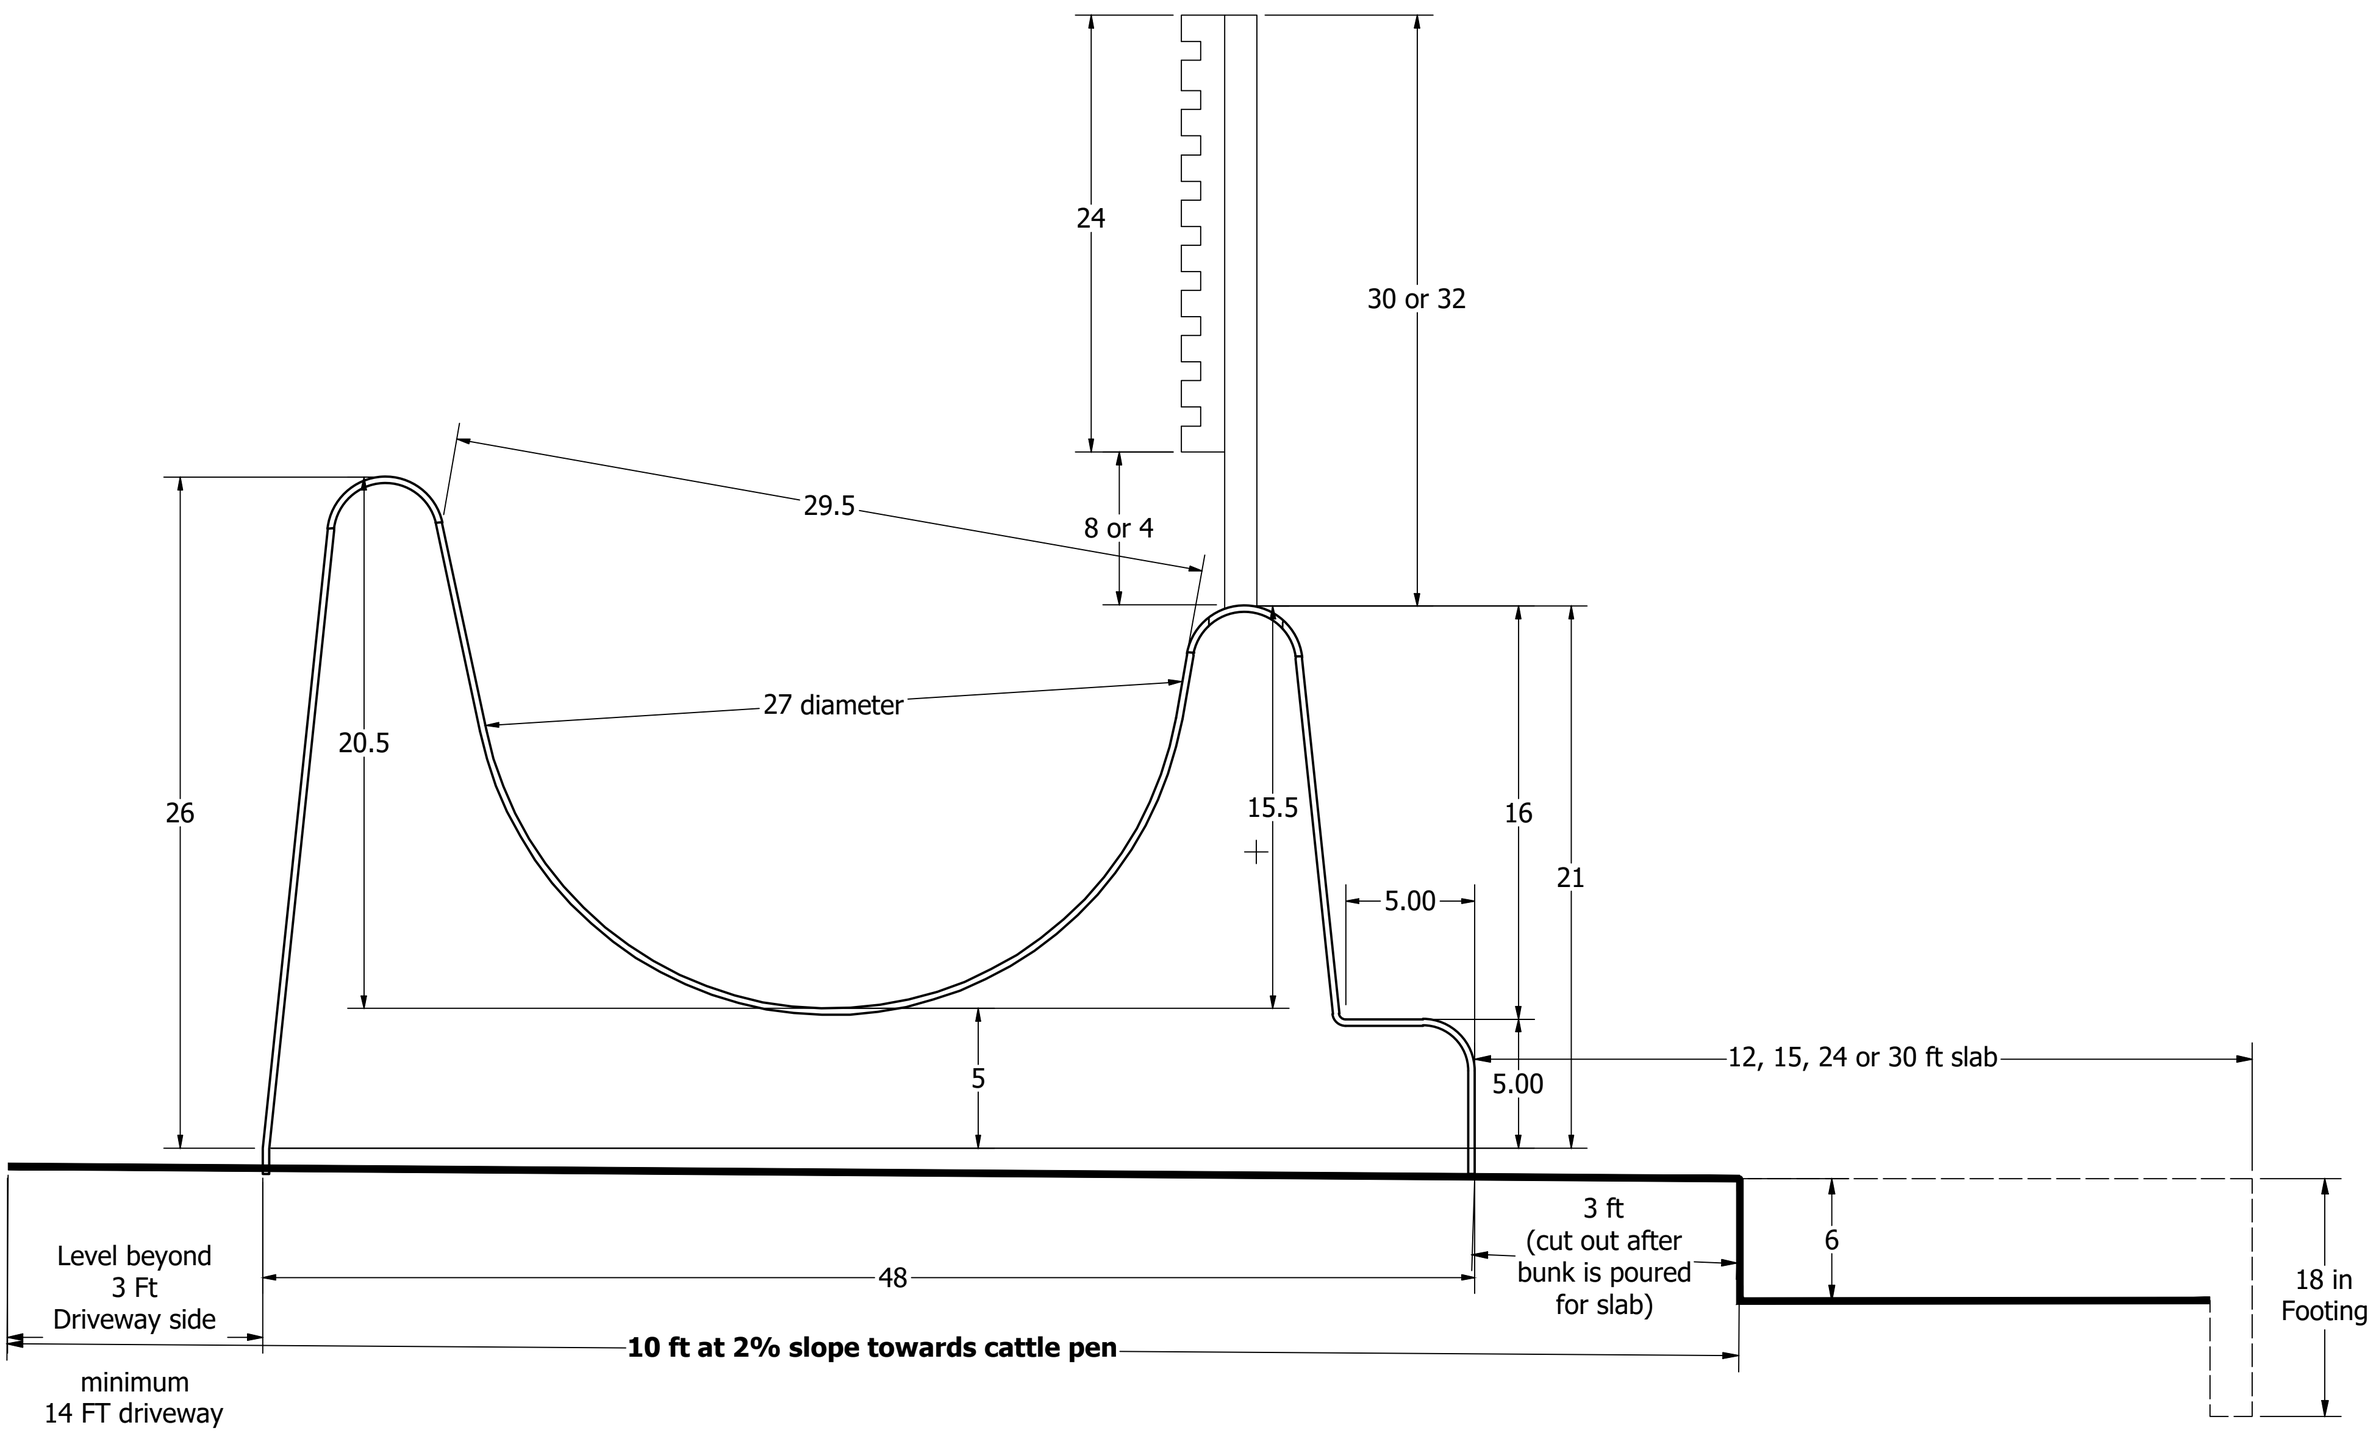
24
30 or 32
8 or 4
29.5
27 diameter
20.5
26
15.5
16
21
5.00
5
5.00
12, 15, 24 or 30 ft slab
3 ft
(cut out after
bunk is poured
for slab)
6
18 in
Footing
Level beyond
3 Ft
Driveway side
48
10 ft at 2% slope towards cattle pen
minimum
14 FT driveway